# LOCATION PLAN
## 2 ANCIENT HIGHWAY HAMPTON, NH
SHEET 1 – EXISTING DWELLING
SCALE: 1"=10' APRIL 27, 2005

PREPARED BY STOCKTON SERVICES
PO BOX 1306, HAMPTON, NH 603 929-7404

OWNER OF RECORD:
JAMES E. & JOAN ANN PENDER
100 MACE RD, HAMPTON, NH 03842
DEED REF: RCRD 2534-1509
LOT AREA: 2376 SF±
PLAN REF: RCRD PLAN D5795
TAX MAP 152 LOT 15
ZONING CLASS: RA

THE PURPOSE OF THIS PLAN IS TO SHOW THE LOCATION OF CONSTRUCTION WITH RESPECT TO EXISTING BOUNDARIES. NO OTHER REPRESENTATION IS INTENDED OR IMPLIED.

EXISTING BUILDING ENVELOPE 1037 SF±

EXISTING BUILDING FOOTPRINT 943 SF±

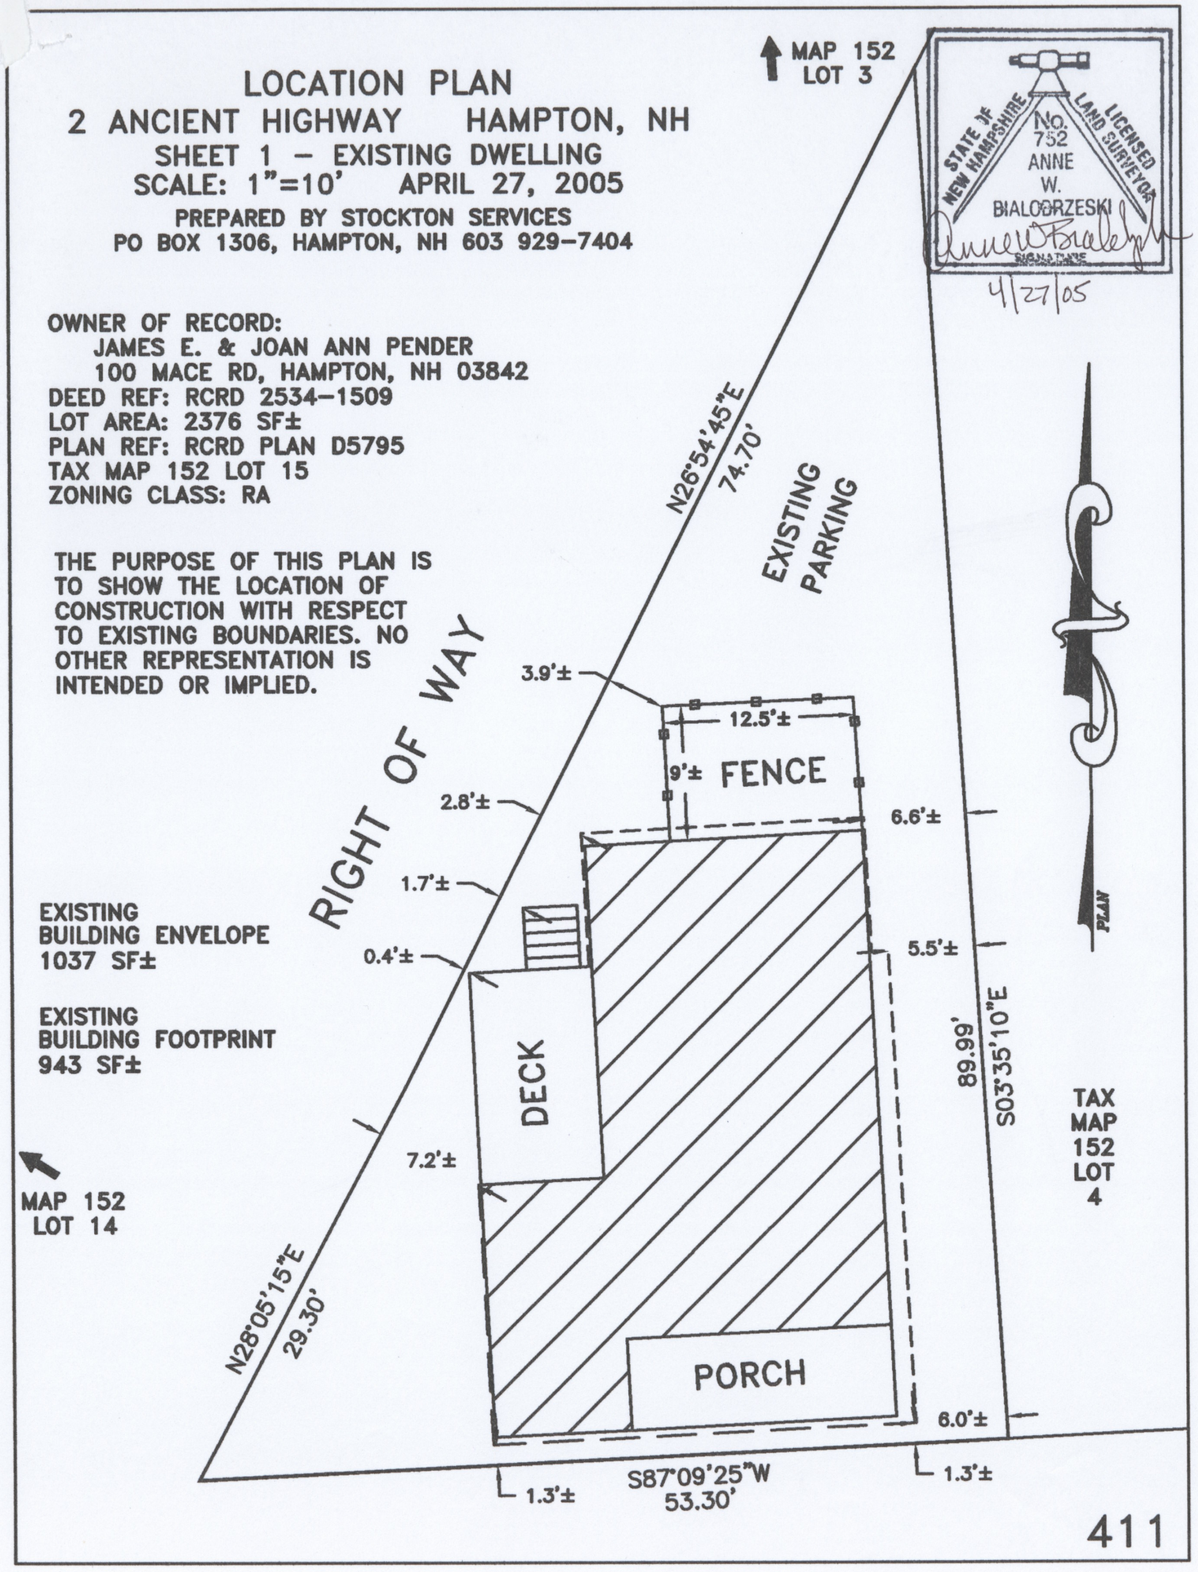


# LOCATION PLAN
## 2 ANCIENT HIGHWAY HAMPTON, NH
SHEET 2 – PROPOSED CONSTRUCTION
SCALE:1"=10' APRIL 27, 2005

PREPARED BY STOCKTON SERVICES
PO BOX 1306, HAMPTON, NH 603 929-7404

OWNER OF RECORD:
JAMES E. & JOAN ANN PENDER
100 MACE RD, HAMPTON, NH 03842
DEED REF: RCRD 2534-1509
LOT AREA: 2376 SF±
PLAN REF: RCRD PLAN D5795
TAX MAP 152 LOT 15
ZONING CLASS: RA

THE PURPOSE OF THIS PLAN IS TO SHOW THE LOCATION OF CONSTRUCTION WITH RESPECT TO EXISTING BOUNDARIES. NO OTHER REPRESENTATION IS INTENDED OR IMPLIED.

PROPOSED BUILDING ENVELOPE 1219 SF±
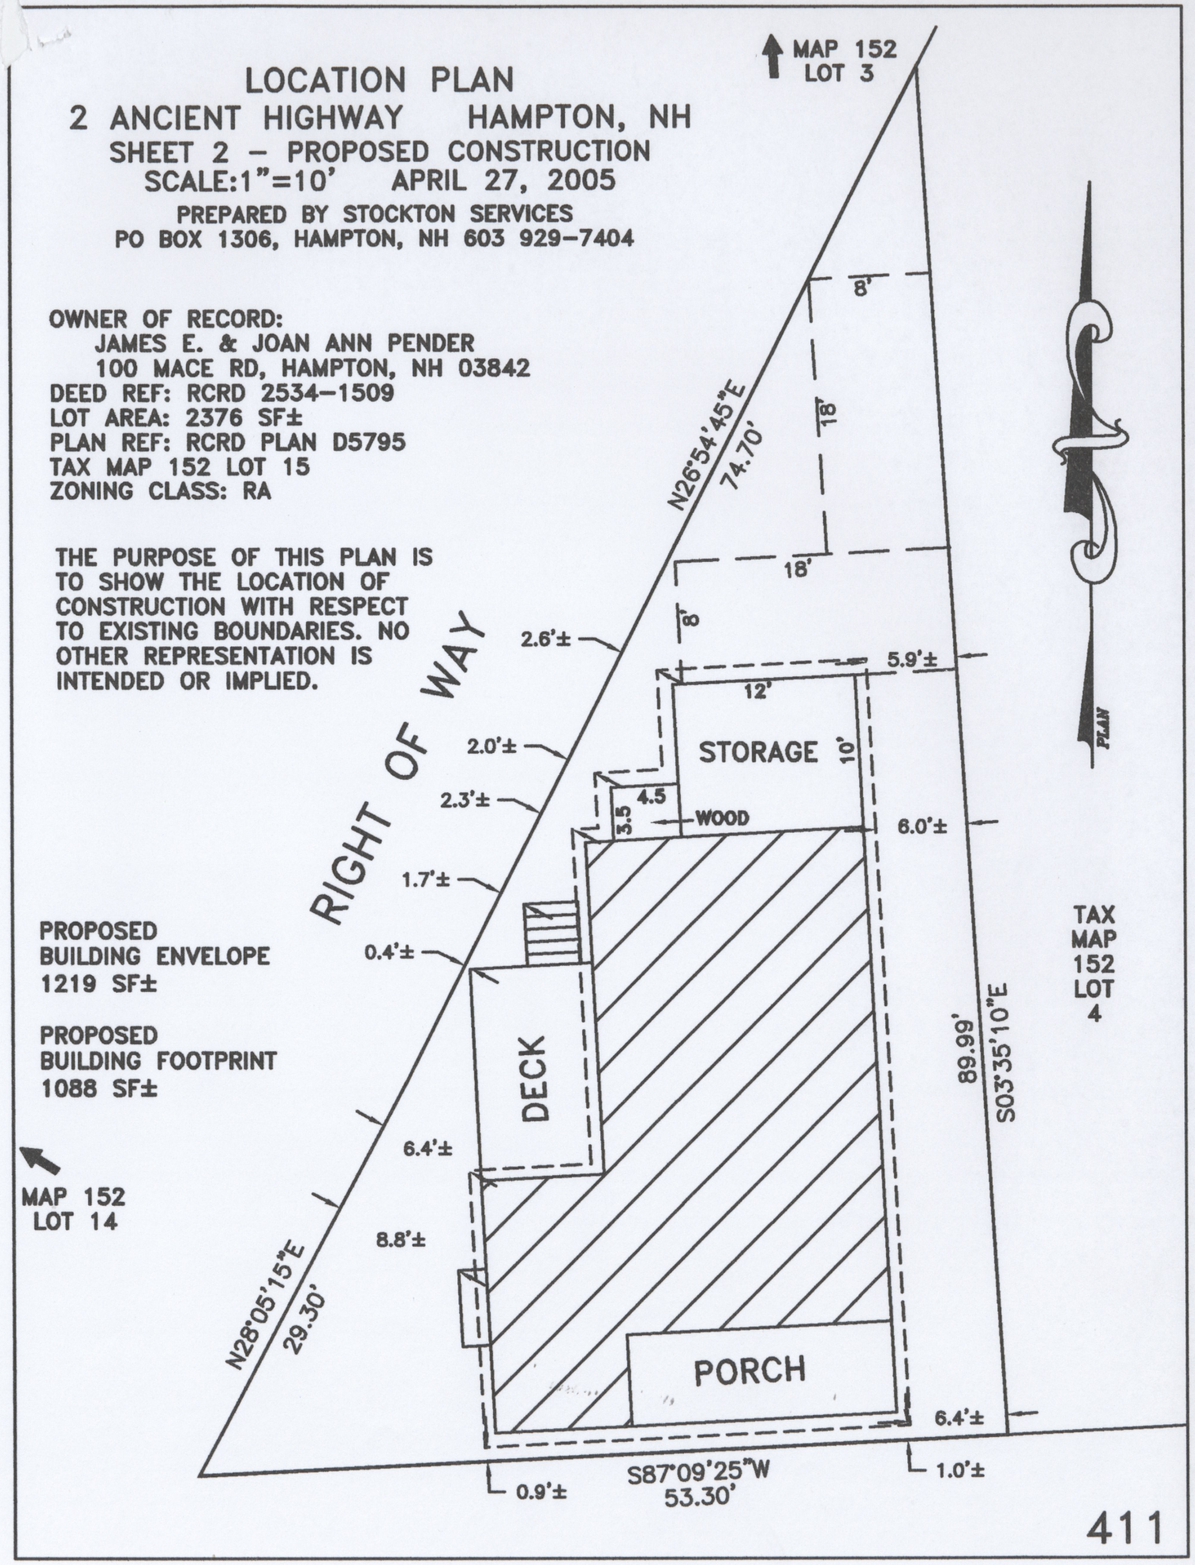
PROPOSED BUILDING FOOTPRINT 1088 SF±